



Summary Information

Permit No: F00023739-F

Type of Permit: FILMING

Release Date: 05/04/2010

Production Company CBS CORPORATION

Producer Bob Teitel

Insured Company Name CBS CORPORATION

Director George Tillman

Contact Phone No. 1 212-975-4321

1st AD Scott Robertson

Contact Phone No. 2

Fax

Production Manager Dara Weintraub

Address 4024 RADFORD AVE

FilmL.A. Coordinator Hans Groszkruger

STUDIO CITY, California 91608

Production Title FASTER

Location Manager jeff garrett

Type of Production Feature

Primary Phone Mobile - 818-339-2109

Secondary Phone Office - 818-655-5200

Location Assistant kyle sucher

Primary Phone Mobile - 818-720-2258

Secondary Phone

Fees

 LA CITY DWP - OPERATIONS MAINTENANCE \$700.00
 PERSONNEL

Total Permit Fee \$700.00

Number of Locations 1



FilmL.A., Inc.
 1201 W. 5th Street, Suite T-800
 Los Angeles, CA 90017
 t: (213)977-8600 - f: (213)977-8601
 www.filmla.com

Summary Information

Location

Location 1 of 1

Page 1 of 2

Permit Number F00023739-F
Production Company CBS CORPORATION
Insured Company CBS CORPORATION
Production Title FASTER

Location Manager jeff garrett
Primary Phone Mobile - 818-339-2109
Secondary Phone Office - 818-655-5200

Location Address PACIFIC AV, 4TH ST - 11TH ST, San Pedro, CA 90731

Location Names

Location Type Street

Location Description

Film Dates 4/24/2010 - 4/25/2010 05:00 - 22:00

Open or Closed to the Public Open

Generic Conditions All travel lanes and bike lanes shall be closed per the WATCH manual.
 Community Survey Obtained
 Equipment vehicles may park on one side of street
 Must comply with attached conditions
 Must Maintain 5' Clearance on Sidewalks/Walkways
 Must maintain local/emergency access
 No Cast and Crew parking on areas streets.
 Traffic control must be done in accordance w/MUTCD

Please see attached documents 8th St North Alley (Pacific - Grand) Closure.pdf
 7th St (Grand Ave - Pacific Ave) Closure.pdf
 Pacific Ave (4th St - 12th St) Closure.pdf

Equipment on Location	Type	Quantity	Personnel on Location	Type	Quantity
	5 or 10 ton trucks	5		Cast	20
	Cast/Crew vehicles	100		Crew	100
	Condors	3		Off-Duty/Retired LAPD Officer(s)	16
	Cranes	2			
	Cube Trucks	4			
	Generator	2			
	Motor Homes	4			
	Picture vehicles	15			
	Process Trailer	1			
	Semi Trucks	4			
	Stakebed Trucks	3			
	Vans	5			

Filming Activities Brandishing weapons; Camera in car; Car-to-Car; Drive ups & away; Driving shots; Equipment on sidewalk, in curb lane & across street; Exterior Dialogue; Intermittent pedestrian control; Intermittent traffic control - 2 minutes standard; Near hits & misses; Precision driving; Process Trailer; Wetdown; Camera car; Car chase; Extended traffic and pedestrian control NOT TO EXCEED 5 MINUTES; Insert car; Remove bureau of sanitation manhole covers on Pacific Ave for camera position in man hole; Removing planter on E/S of Pacific Ave just north of 7th St; Russian Arm; Techno crane;

Jurisdiction **Political:** Los Angeles City - Council District 15
Police: Los Angeles Police Department
Fire: Los Angeles City

Location Notes



FilmL.A., Inc.
 1201 W. 5th Street, Suite T-800
 Los Angeles, CA 90017
 t: (213)977-8600 - f: (213)977-8601
 www.filmla.com

Summary Information

Location

Location 1 of 1

Page 2 of 2

Permit Number F00023739-F
Production Company CBS CORPORATION
Insured Company CBS CORPORATION
Production Title FASTER

Location Manager jeff garrett
Primary Phone Mobile - 818-339-2109
Secondary Phone Office - 818-655-5200

Coordinator Note USING CITY LOTS 641 AND 647 FOR DISPLACED RESIDENTS AND MERCHANT PARKING

Coordinator Note MOVING CITY FLORAL PLANTER AT PACIFIC AV & 7TH ST; MUST BE REMOVED UPON COMPLETION OF FILMING

Coordinator Note PARKING AT 22ND ST AND SIGNAL STREET 4/23-27. LOCATION APPROVED BY K BOSNICH/WHARFINGER DIVISION 310.732.3810

Coordinator Note REMOVING 1 WAY STREET SIGN ON 7TH ST

Coordinator Note FILM LA MONITOR REQUIRED 4AM-10PM

Coordinator Note CAMERA POSITION IN MANHOLE APPROVED PER J. RODRIGUEZ

Coordinator Note RIDER "F" COLLECTS ADDITIONAL DWP FEES. NO RIDER FEE IS DUE. THIS RIDER IS FOR COST RECOVERY ONLY, APPROVAL OBTAINED FROM DWP ON RIDER "D"

Coordinator Note DWP PERSONNEL FOR MANHOLE WORK 4/25 6AM-4PM PER JOE RODRIGUEZ


Parking Base Camp

Location Type : LA City Parking lot
 Street : Using 1/2 of city lot 684 for trucks

Crew Parking

Location Type : Private Parking Lot
 Street :

								
W20-1	W20-2	W20-3	R11-2	R3-1	R3-2	M4-10(L)	M4-10(R)	M4-8a

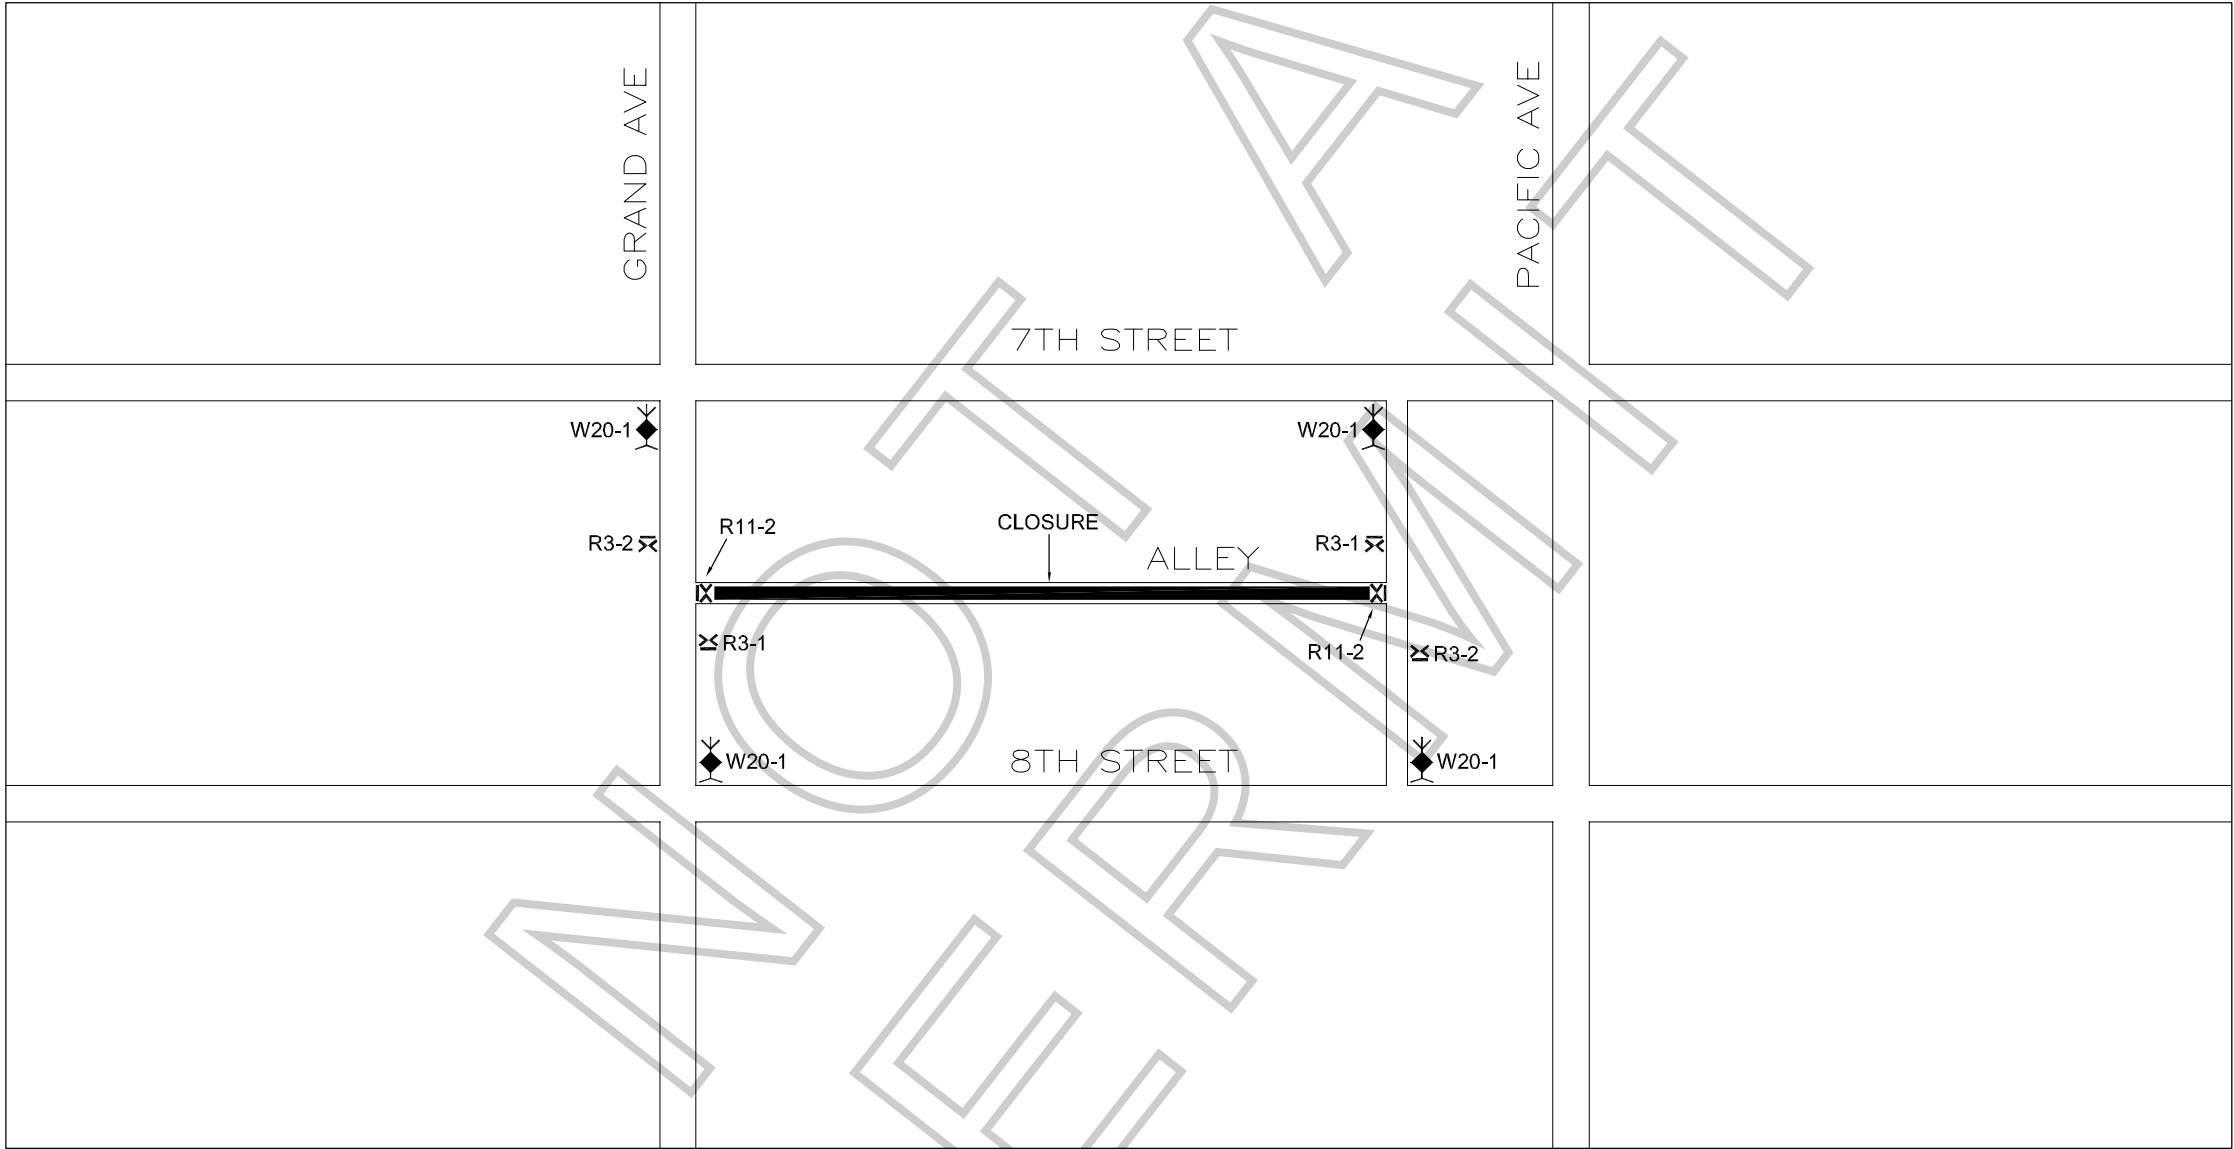

RIGHT OF WAY INC.
150 E. ARROW HWY., SAN DIMAS, CA 91773
PH: (626) 930-9292 FAX: (626) 930-9220
CALIFORNIA LICENSE #792675
PLANS DRAWN BY: BEN COLES
TRAFFIC CONTROL PLANS DRAWN PER
M.U.T.C.D. & 2009 W.A.T.C.H. MANUAL

TRAFFIC CONTROL FOR:
**FASTER
PMT # F-23739**


LOCATION:
7TH / 8TH ALLEY, PACIFIC
AVE TO GRAND AVE

LOCATION CONTACT:
P.P.S. / CHRIS AGNEW
PH: (323) 465-9179

PRODUCTION COMPANY:
CBS FILMS
FILM L.A. CONTACT:
HANS GROSZKRUGER


CLOSURE DATES:	CLOSURE TIMES:
4/24/10 & 4/25/10	05:00 TO 22:00

GENERAL NOTES:
1. DATE/TIME: PER CLOSURE DATES AND TIMES NOTED IN TITLEBLOCK
2. ALL SIGNING, STRIPING, AND TRAFFIC CONTROL DEVICES SHALL CONFORM TO THE (CURRENT) STATE OF CALIFORNIA DEPARTMENT OF TRANSPORTATION (CALTRANS) STANDARD PLANS AND STANDARD SPECIFICATIONS, CALIFORNIA M.U.T.C.D., AND ANY ADDENDUMS THERETO, AND AS SHOWN ON THESE PLANS. SYMBOLS AND ABBREVIATIONS USED ARE SHOWN ON CALTRANS STANDARD PLANS A10A&B, A20A-D, AND A24A-E.
3. THERE SHALL BE NO INTERFERENCE WITH TRAFFIC SIGNALS OR CROSSWALKS.
4. CONES SHALL BE 28" MINIMUM HEIGHT AND SHALL HAVE REFLECTORIZED SLEEVES FOR NIGHT WORK.
5. POLICE SHALL DIRECT TRAFFIC IF NECESSARY.

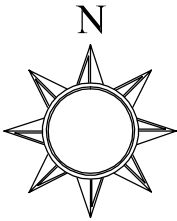

DWG REF #: 3	
	HIGH LEVEL WARNING DEVICE
	TYPE II BARRICADE W/ SIGN
	FLASHING ARROW BOARD
	WORK AREA
	FLAGGER
	DELINEATION CENTERLINE

 W20-1	 W20-2	 W20-3	 R11-2	 R3-1	 R3-2	 M4-10(L)	 M4-10(R)	 M4-8a
--	---	---	--	---	---	--	---	--

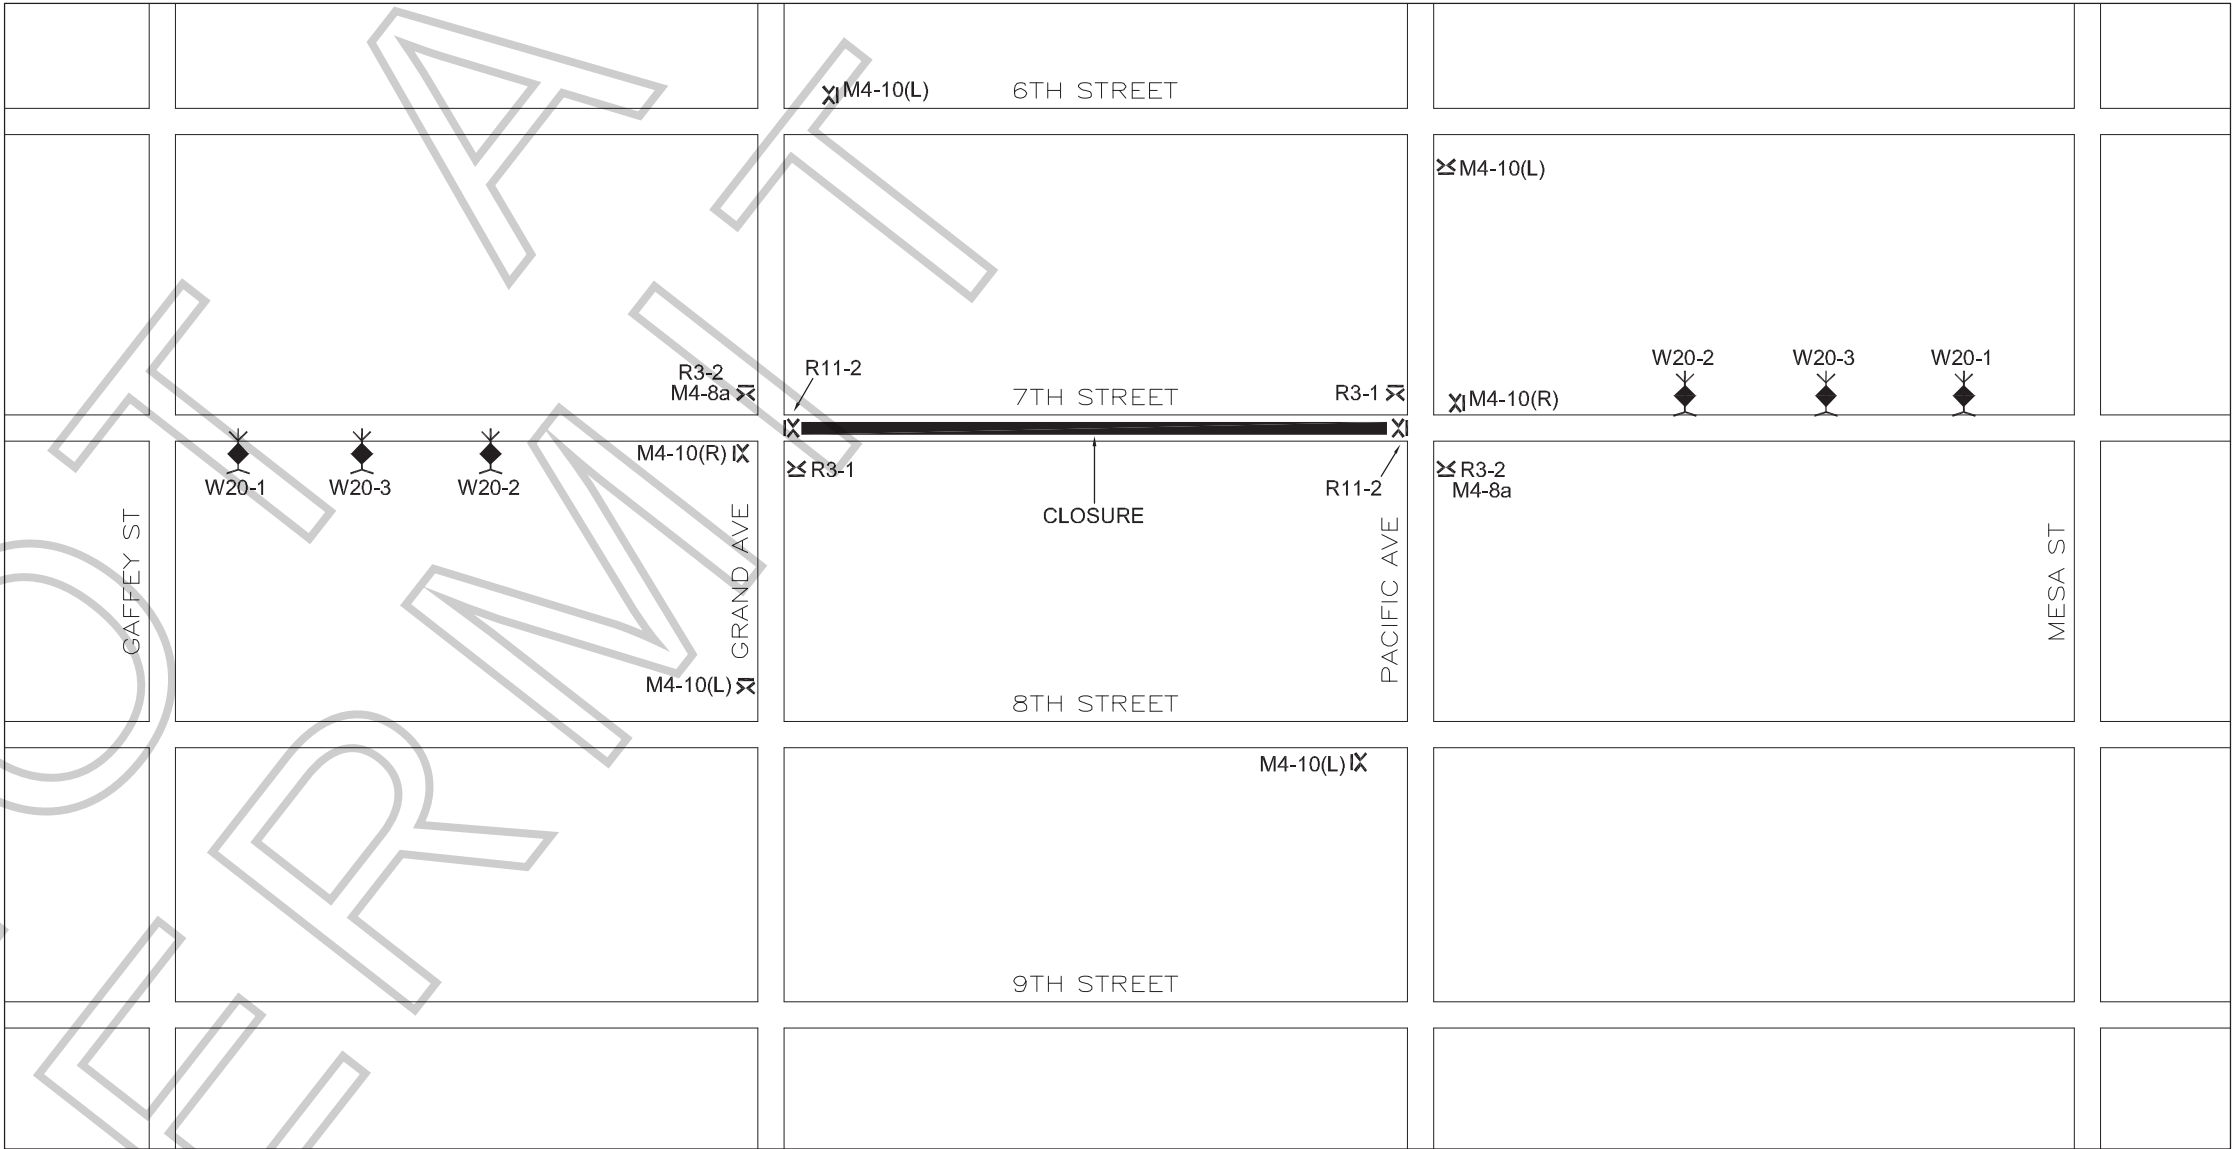

RIGHT OF WAY INC.

150 E. ARROW HWY., SAN DIMAS, CA 91773
PH: (626) 930-9292 FAX: (626) 930-9220
CALIFORNIA LICENSE #792675
PLANS DRAWN BY: BEN COLES
TRAFFIC CONTROL PLANS DRAWN PER
M.U.T.C.D. & 2009 W.A.T.C.H. MANUAL

TRAFFIC CONTROL FOR:
FASTER
PMT # F-23739

LOCATION:
7TH ST, PACIFIC AVE TO
GRAND AVE

LOCATION CONTACT:
P.P.S. / CHRIS AGNEW
PH: (323) 465-9179

PRODUCTION COMPANY:
CBS FILMS
FILM L.A. CONTACT:
HANS GROSZKRUGER

CLOSURE DATES:


04/26/10

CLOSURE TIMES:

05:00 TO 22:00

GENERAL NOTES:


1. DATE/TIME: PER CLOSURE DATES AND TIMES NOTED IN TITLEBLOCK
2. ALL SIGNING, STRIPING, AND TRAFFIC CONTROL DEVICES SHALL CONFORM TO THE (CURRENT) STATE OF CALIFORNIA DEPARTMENT OF TRANSPORTATION (CALTRANS) STANDARD PLANS AND STANDARD SPECIFICATIONS, CALIFORNIA M.U.T.C.D., AND ANY ADDENDUMS THERETO, AND AS SHOWN ON THESE PLANS. SYMBOLS AND ABBREVIATIONS USED ARE SHOWN ON CALTRANS STANDARD PLANS A10A&B, A20A-D, AND A24A-E.
3. THERE SHALL BE NO INTERFERENCE WITH TRAFFIC SIGNALS OR CROSSWALKS.
4. CONES SHALL BE 28" MINIMUM HEIGHT AND SHALL HAVE REFLECTORIZED SLEEVES FOR NIGHT WORK.
5. POLICE SHALL DIRECT TRAFFIC IF NECESSARY.

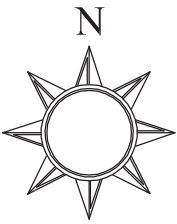

DWG REF #: 1

	HIGH LEVEL WARNING DEVICE
	TYPE II BARRICADE W/ SIGN
	FLASHING ARROW BOARD
	WORK AREA
	FLAGGER
	DELINEATION CENTERLINE

									
W20-1	W20-2	W20-3	R11-2	R11-4	R3-1	R3-2	M4-10(L)	M4-10(R)	M4-8a

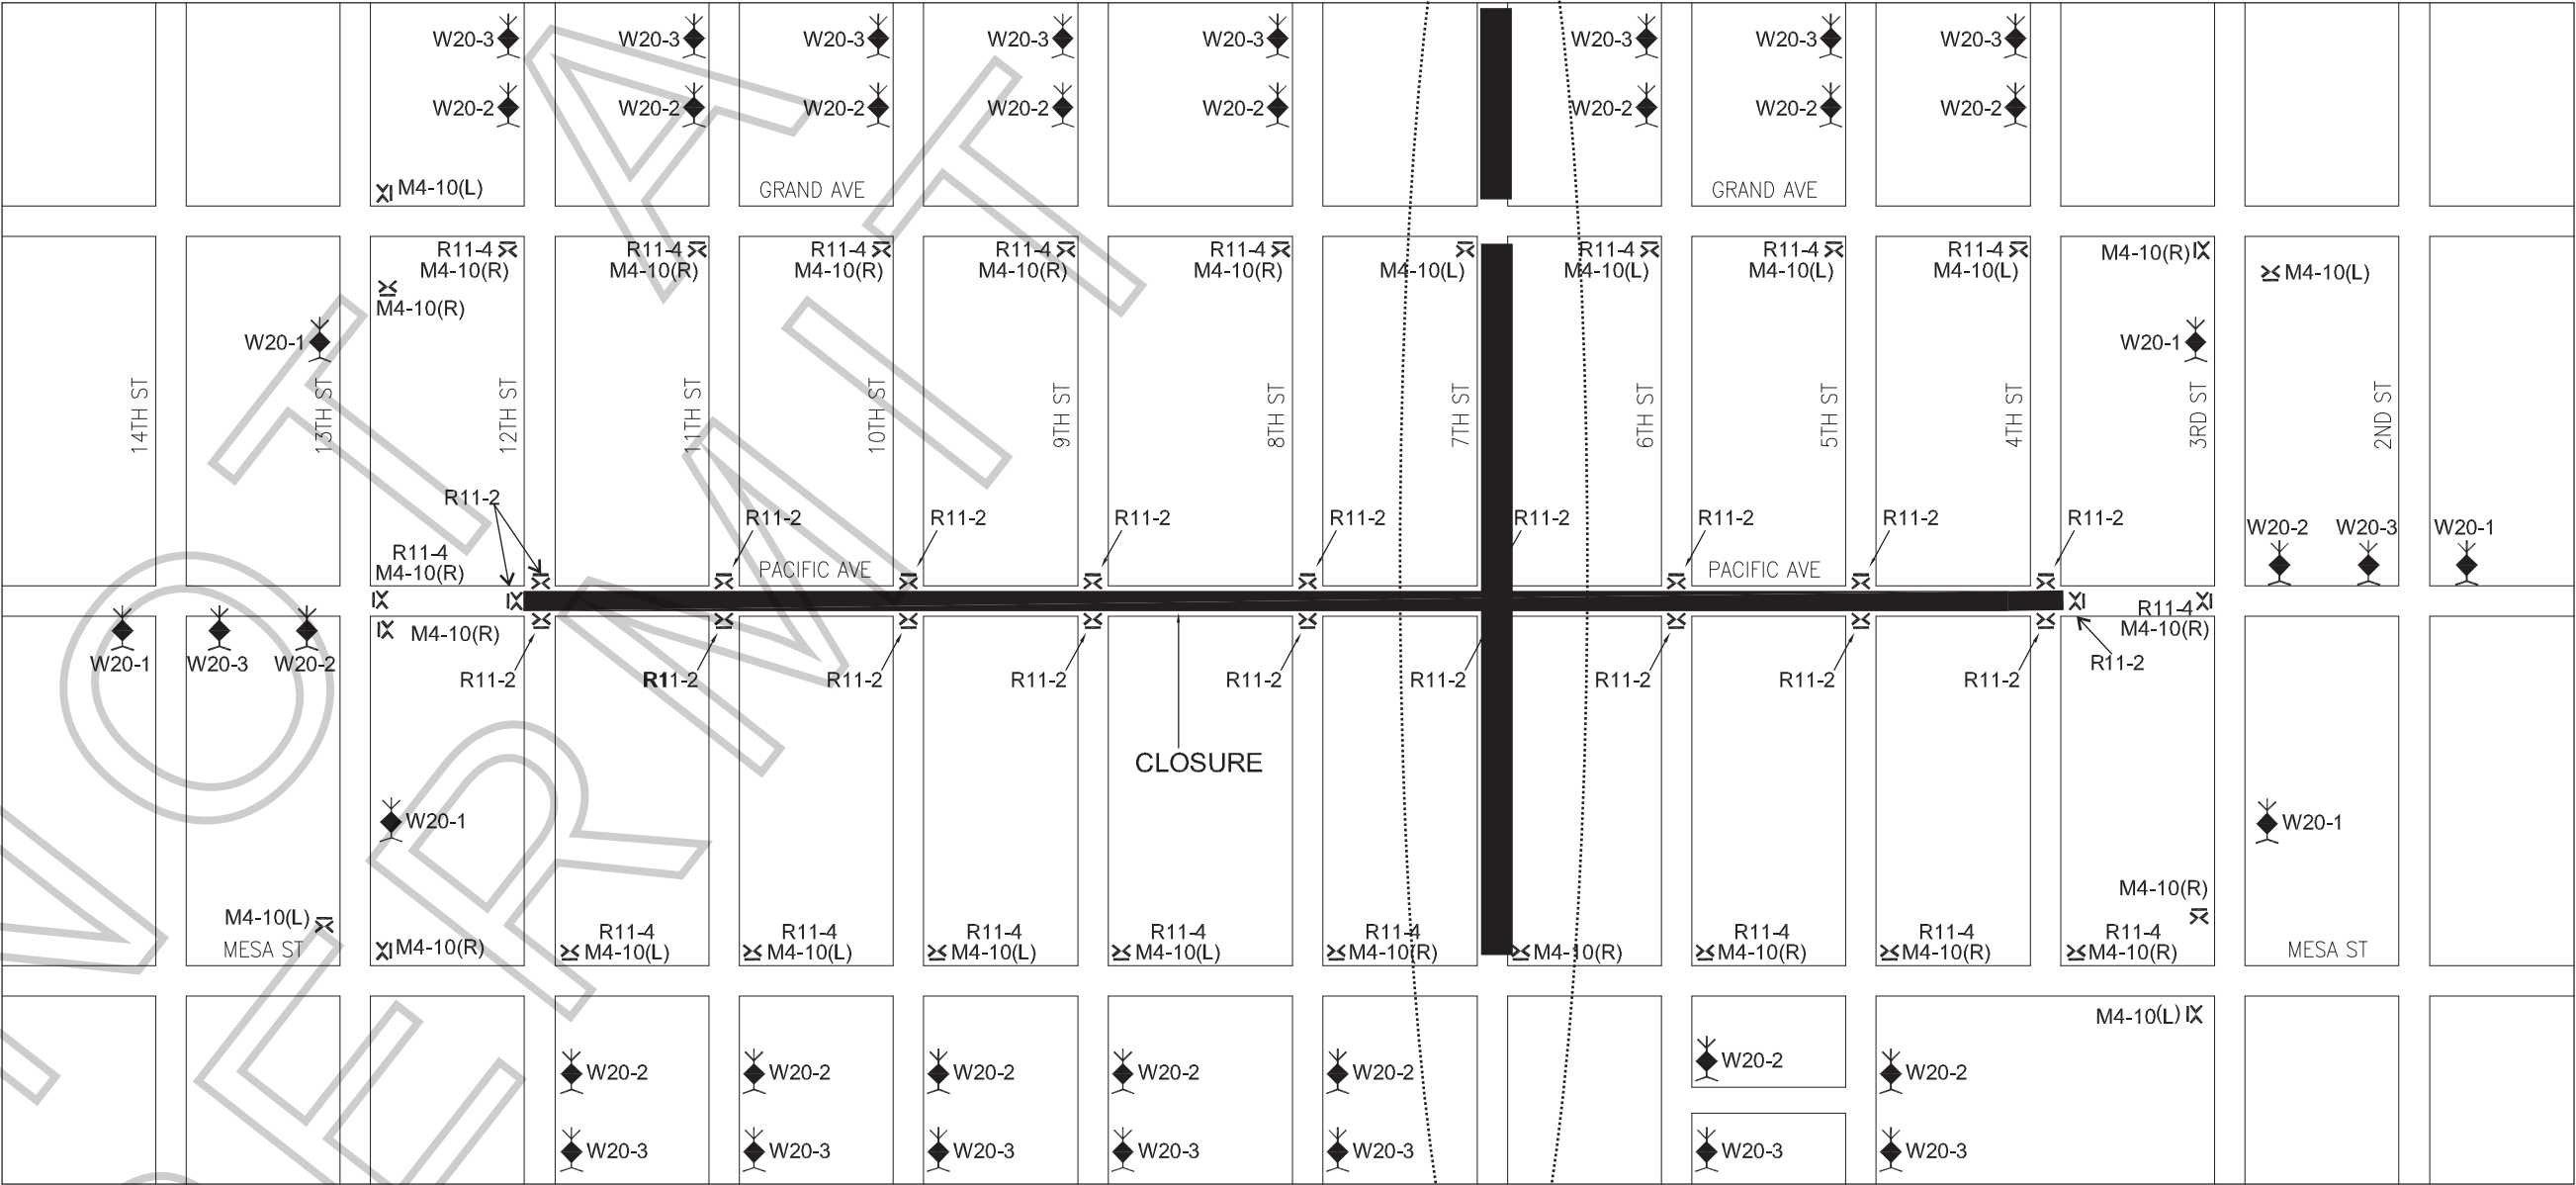

SEE PAGE 2

RIGHT OF WAY INC.
150 E. ARROW HWY., SAN DIMAS, CA 91773
PH: (626) 930-9292 FAX: (626) 930-9220
CALIFORNIA LICENSE #792675
PLANS DRAWN BY: BEN COLES
TRAFFIC CONTROL PLANS DRAWN PER
M.U.T.C.D. & 2009 W.A.T.C.H. MANUAL

TRAFFIC CONTROL FOR:
FASTER
PMT # F-23739

LOCATION:
PACIFIC AVE, 4TH STREET
TO 12TH STREET

LOCATION CONTACT:
P.P.S. / CHRIS AGNEW
PH: (323) 465-9179

PRODUCTION COMPANY:
CBS FILMS
FILM L.A. CONTACT:
HANS GROSZKRUGER

CLOSURE DATES:

4/24/10 & 4/25/10

CLOSURE TIMES:

05:00 TO 22:00


GENERAL NOTES:


1. DATE/TIME: PER CLOSURE DATES AND TIMES NOTED IN TITLEBLOCK
2. ALL SIGNING, STRIPING, AND TRAFFIC CONTROL DEVICES SHALL CONFORM TO THE (CURRENT) STATE OF CALIFORNIA DEPARTMENT OF TRANSPORTATION (CALTRANS) STANDARD PLANS AND STANDARD SPECIFICATIONS, CALIFORNIA M.U.T.C.D., AND ANY ADDENDUMS THERETO, AND AS SHOWN ON THESE PLANS. SYMBOLS AND ABBREVIATIONS USED ARE SHOWN ON CALTRANS STANDARD PLANS A10A&B, A20A-D, AND A24A-E.
3. THERE SHALL BE NO INTERFERENCE WITH TRAFFIC SIGNALS OR CROSSWALKS.
4. CONES SHALL BE 28" MINIMUM HEIGHT AND SHALL HAVE REFLECTORIZED SLEEVES FOR NIGHT WORK.
5. POLICE SHALL DIRECT TRAFFIC IF NECESSARY.



DWG REF #: 4

	HIGH LEVEL WARNING DEVICE
	TYPE II BARRICADE W/ SIGN
	FLASHING ARROW BOARD
	WORK AREA
	FLAGGER
	DELINEATION CENTERLINE

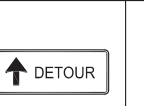										
W20-1	W20-2	W20-3	R11-2	R11-4	R3-1	R3-2	M4-10(L)	M4-10(R)	SC3(CA)	M4-8a

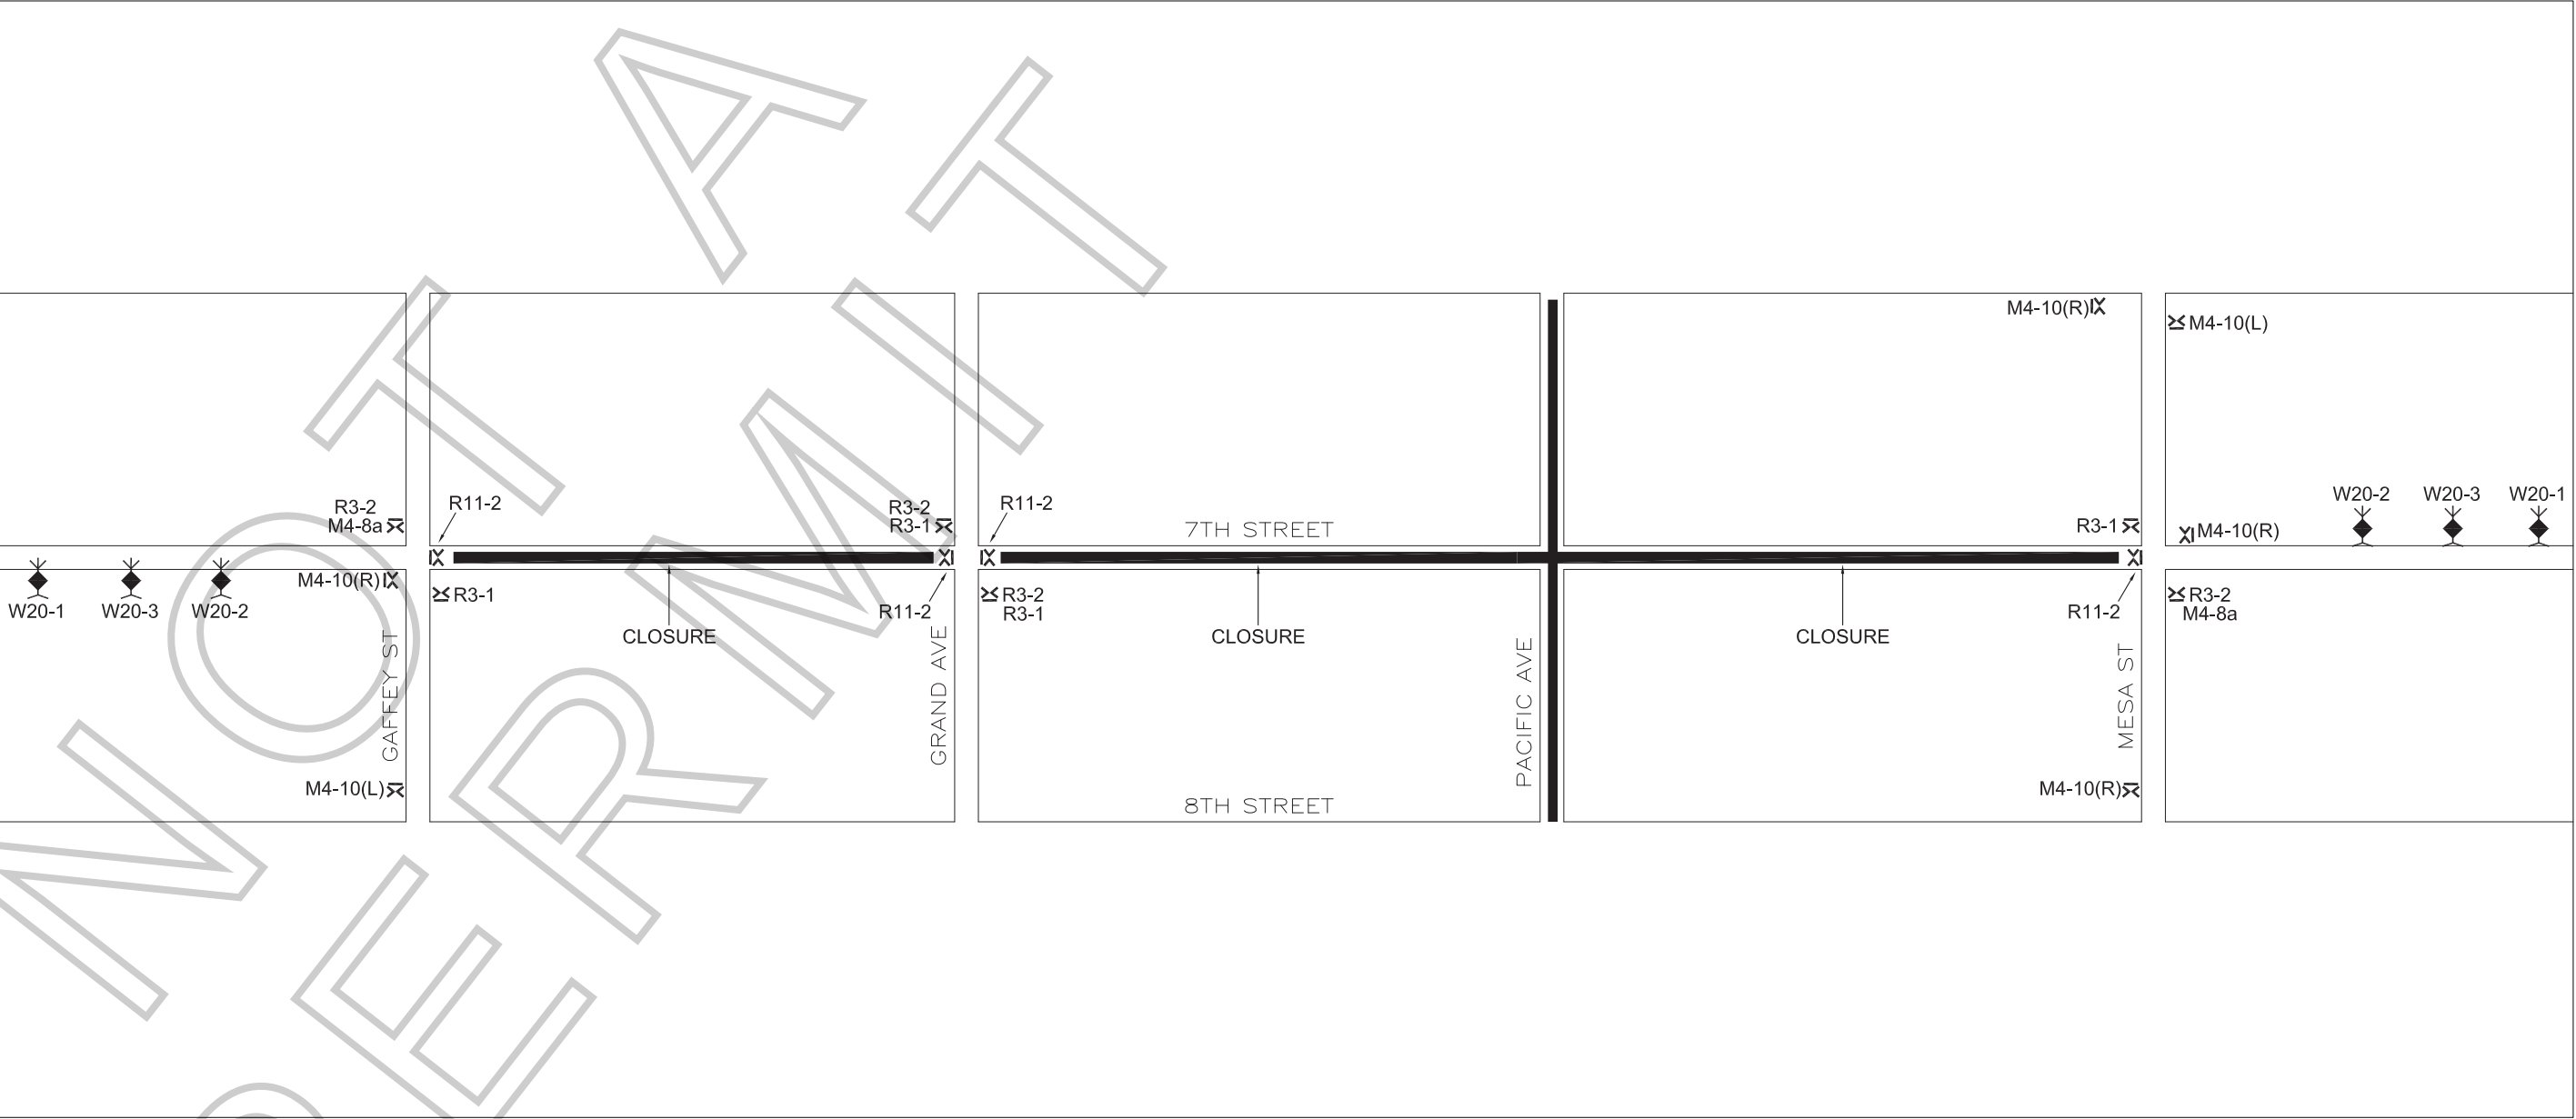


RIGHT OF WAY INC.
150 E. ARROW HWY., SAN DIMAS, CA 91773
PH: (626) 930-9292 FAX: (626) 930-9220
CALIFORNIA LICENSE #792675
PLANS DRAWN BY: BEN COLES
TRAFFIC CONTROL PLANS DRAWN PER
M.U.T.C.D. & 2009 W.A.T.C.H. MANUAL

TRAFFIC CONTROL FOR:
FASTER
PMT # F-23739
LOCATION:
7TH ST, GAFFEY STREET
TO MESA STREET

LOCATION CONTACT:
P.P.S. / CHRIS AGNEW
PH: (323) 465-9179
PRODUCTION COMPANY:
CBS FILMS
FILM L.A. CONTACT:
HANS GROSZKRUGER

CLOSURE DATES:	CLOSURE TIMES:
4/24/10 & 4/25/10	05:00 TO 22:00

GENERAL NOTES:
1. DATE/TIME: PER CLOSURE DATES AND TIMES NOTED IN TITLEBLOCK
2. ALL SIGNING, STRIPING, AND TRAFFIC CONTROL DEVICES SHALL CONFORM TO THE (CURRENT) STATE OF CALIFORNIA DEPARTMENT OF TRANSPORTATION (CALTRANS) STANDARD PLANS AND STANDARD SPECIFICATIONS, CALIFORNIA M.U.T.C.D., AND ANY ADDENDUMS THERETO, AND AS SHOWN ON THESE PLANS. SYMBOLS AND ABBREVIATIONS USED ARE SHOWN ON CALTRANS STANDARD PLANS A10A&B, A20A-D, AND A24A-E.
3. THERE SHALL BE NO INTERFERENCE WITH TRAFFIC SIGNALS OR CROSSWALKS.
4. CONES SHALL BE 28" MINIMUM HEIGHT AND SHALL HAVE REFLECTORIZED SLEEVES FOR NIGHT WORK.
5. POLICE SHALL DIRECT TRAFFIC IF NECESSARY.

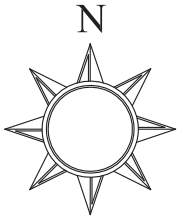

DWG REF #: 1	
	HIGH LEVEL WARNING DEVICE
	TYPE II BARRICADE W/ SIGN
	FLASHING ARROW BOARD
	WORK AREA
	FLAGGER
	DELINEATION CENTERLINE